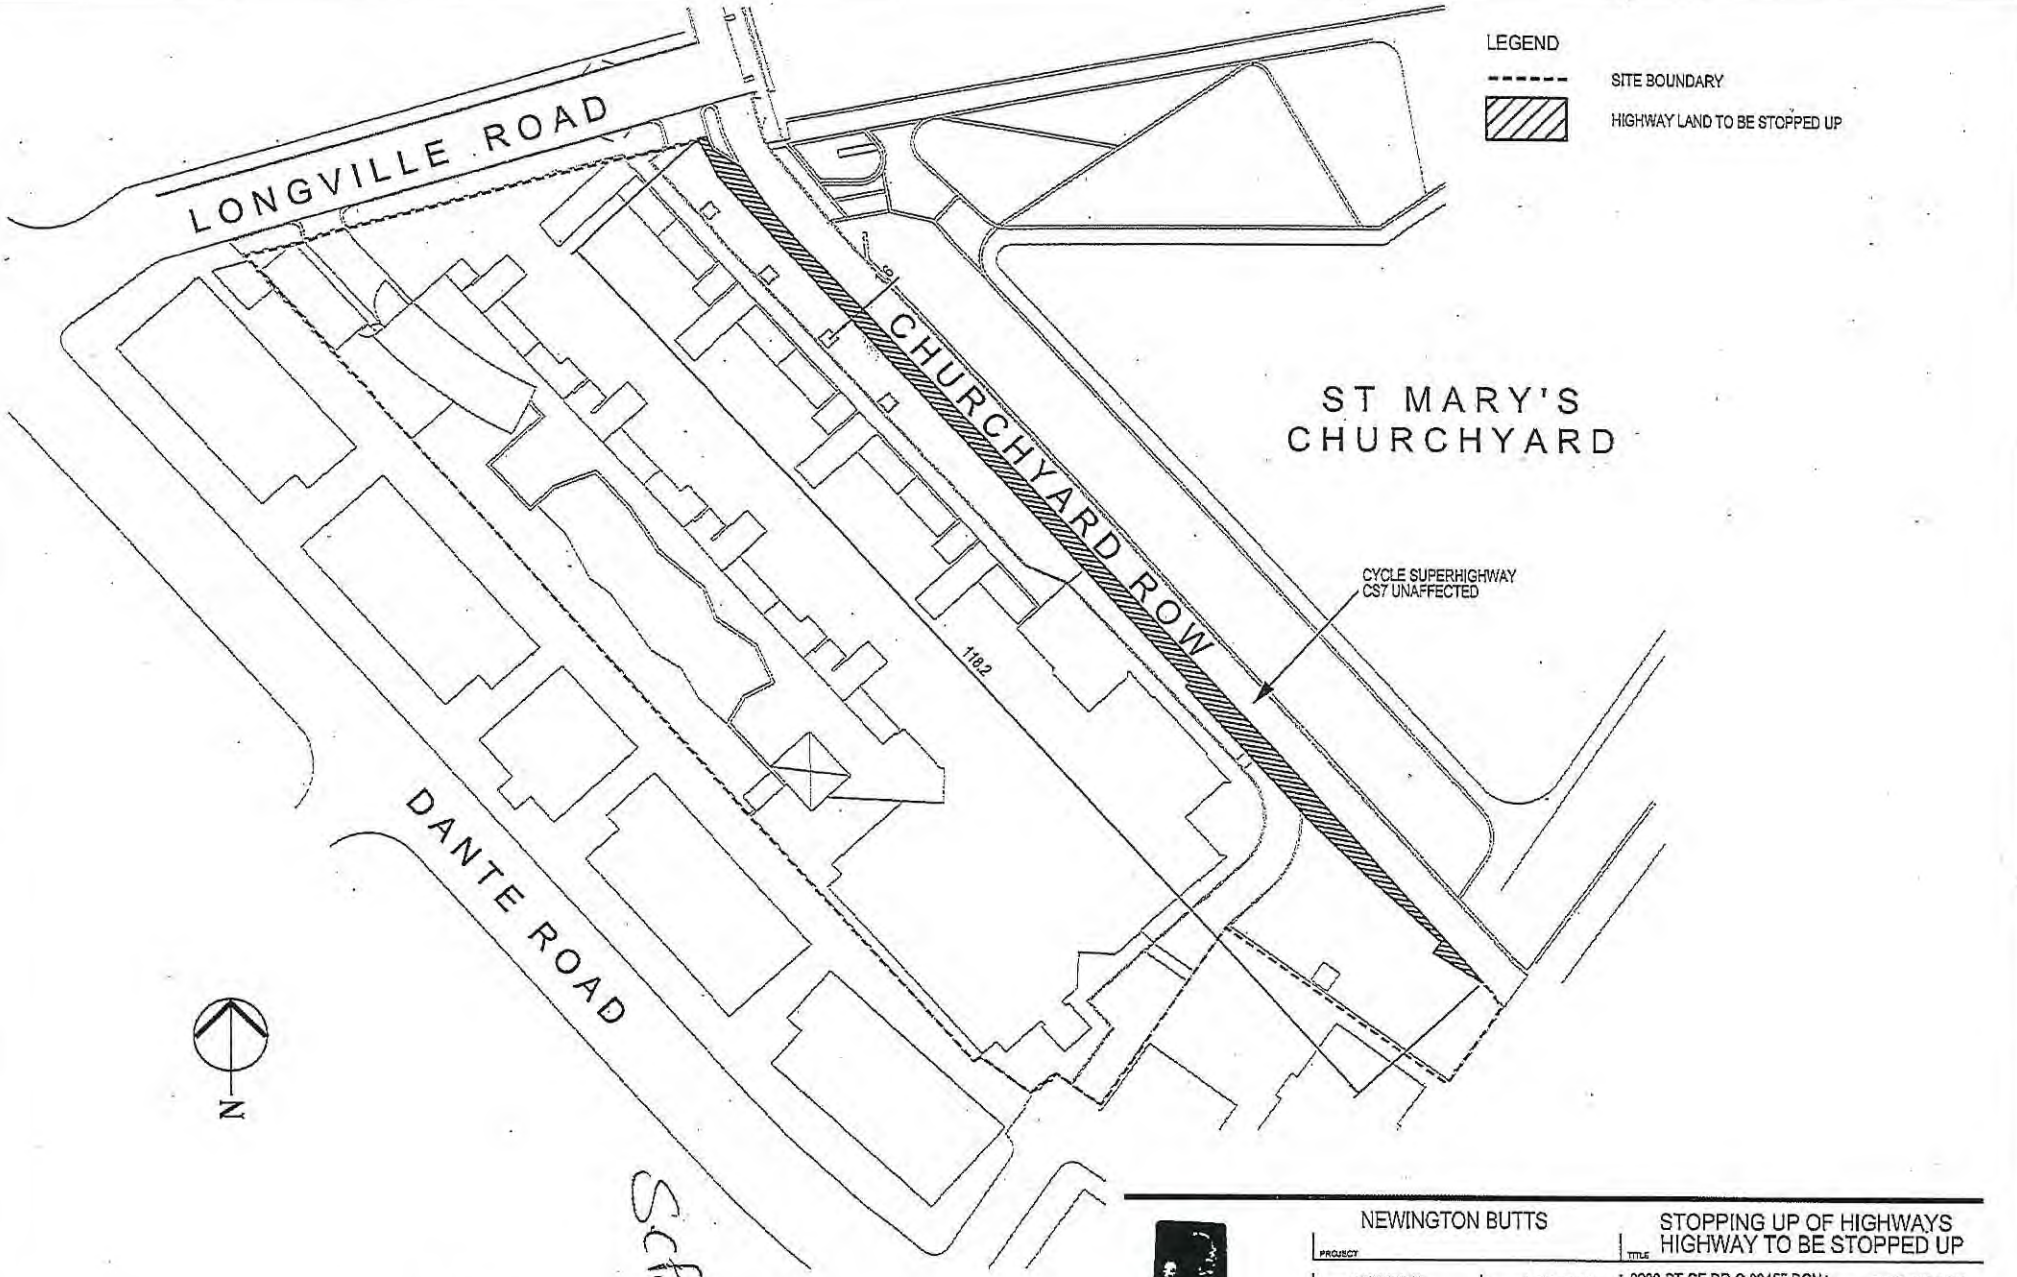

REV.	DATE	DESCRIPTION	BY	CHECKED
P1	13/07/17	PRELIMINARY ISSUE	MD	TM

akt II
Structural and Civil Engineers

PROJECT	NEWINGTON BUTTS	TITLE	STOPPING UP OF HIGHWAYS HIGHWAY TO BE STOPPED UP
DATE	13/07/2017	SCALE	1:500 @ A3
CAD FILENAME	0200-ST-GF-DR-C-00455.DGN	STATUS	PRELIMINARY
DRAWN	MD	CHECKED	TM
PROJECT No.	3496	DRAWING No.	0200-ST-GF-DR-C-00455
REV	P1		

100 St. John Street London EC1M 4EH T +44 (0)20 7250 7777 F +44 (0)20 7250 7555 E info@akt-uk.com W www.akt-uk.com

PLOT DATE $DATE$ BY $USERNAME$