ISO FULL BLEED A3 420 X 297 MM

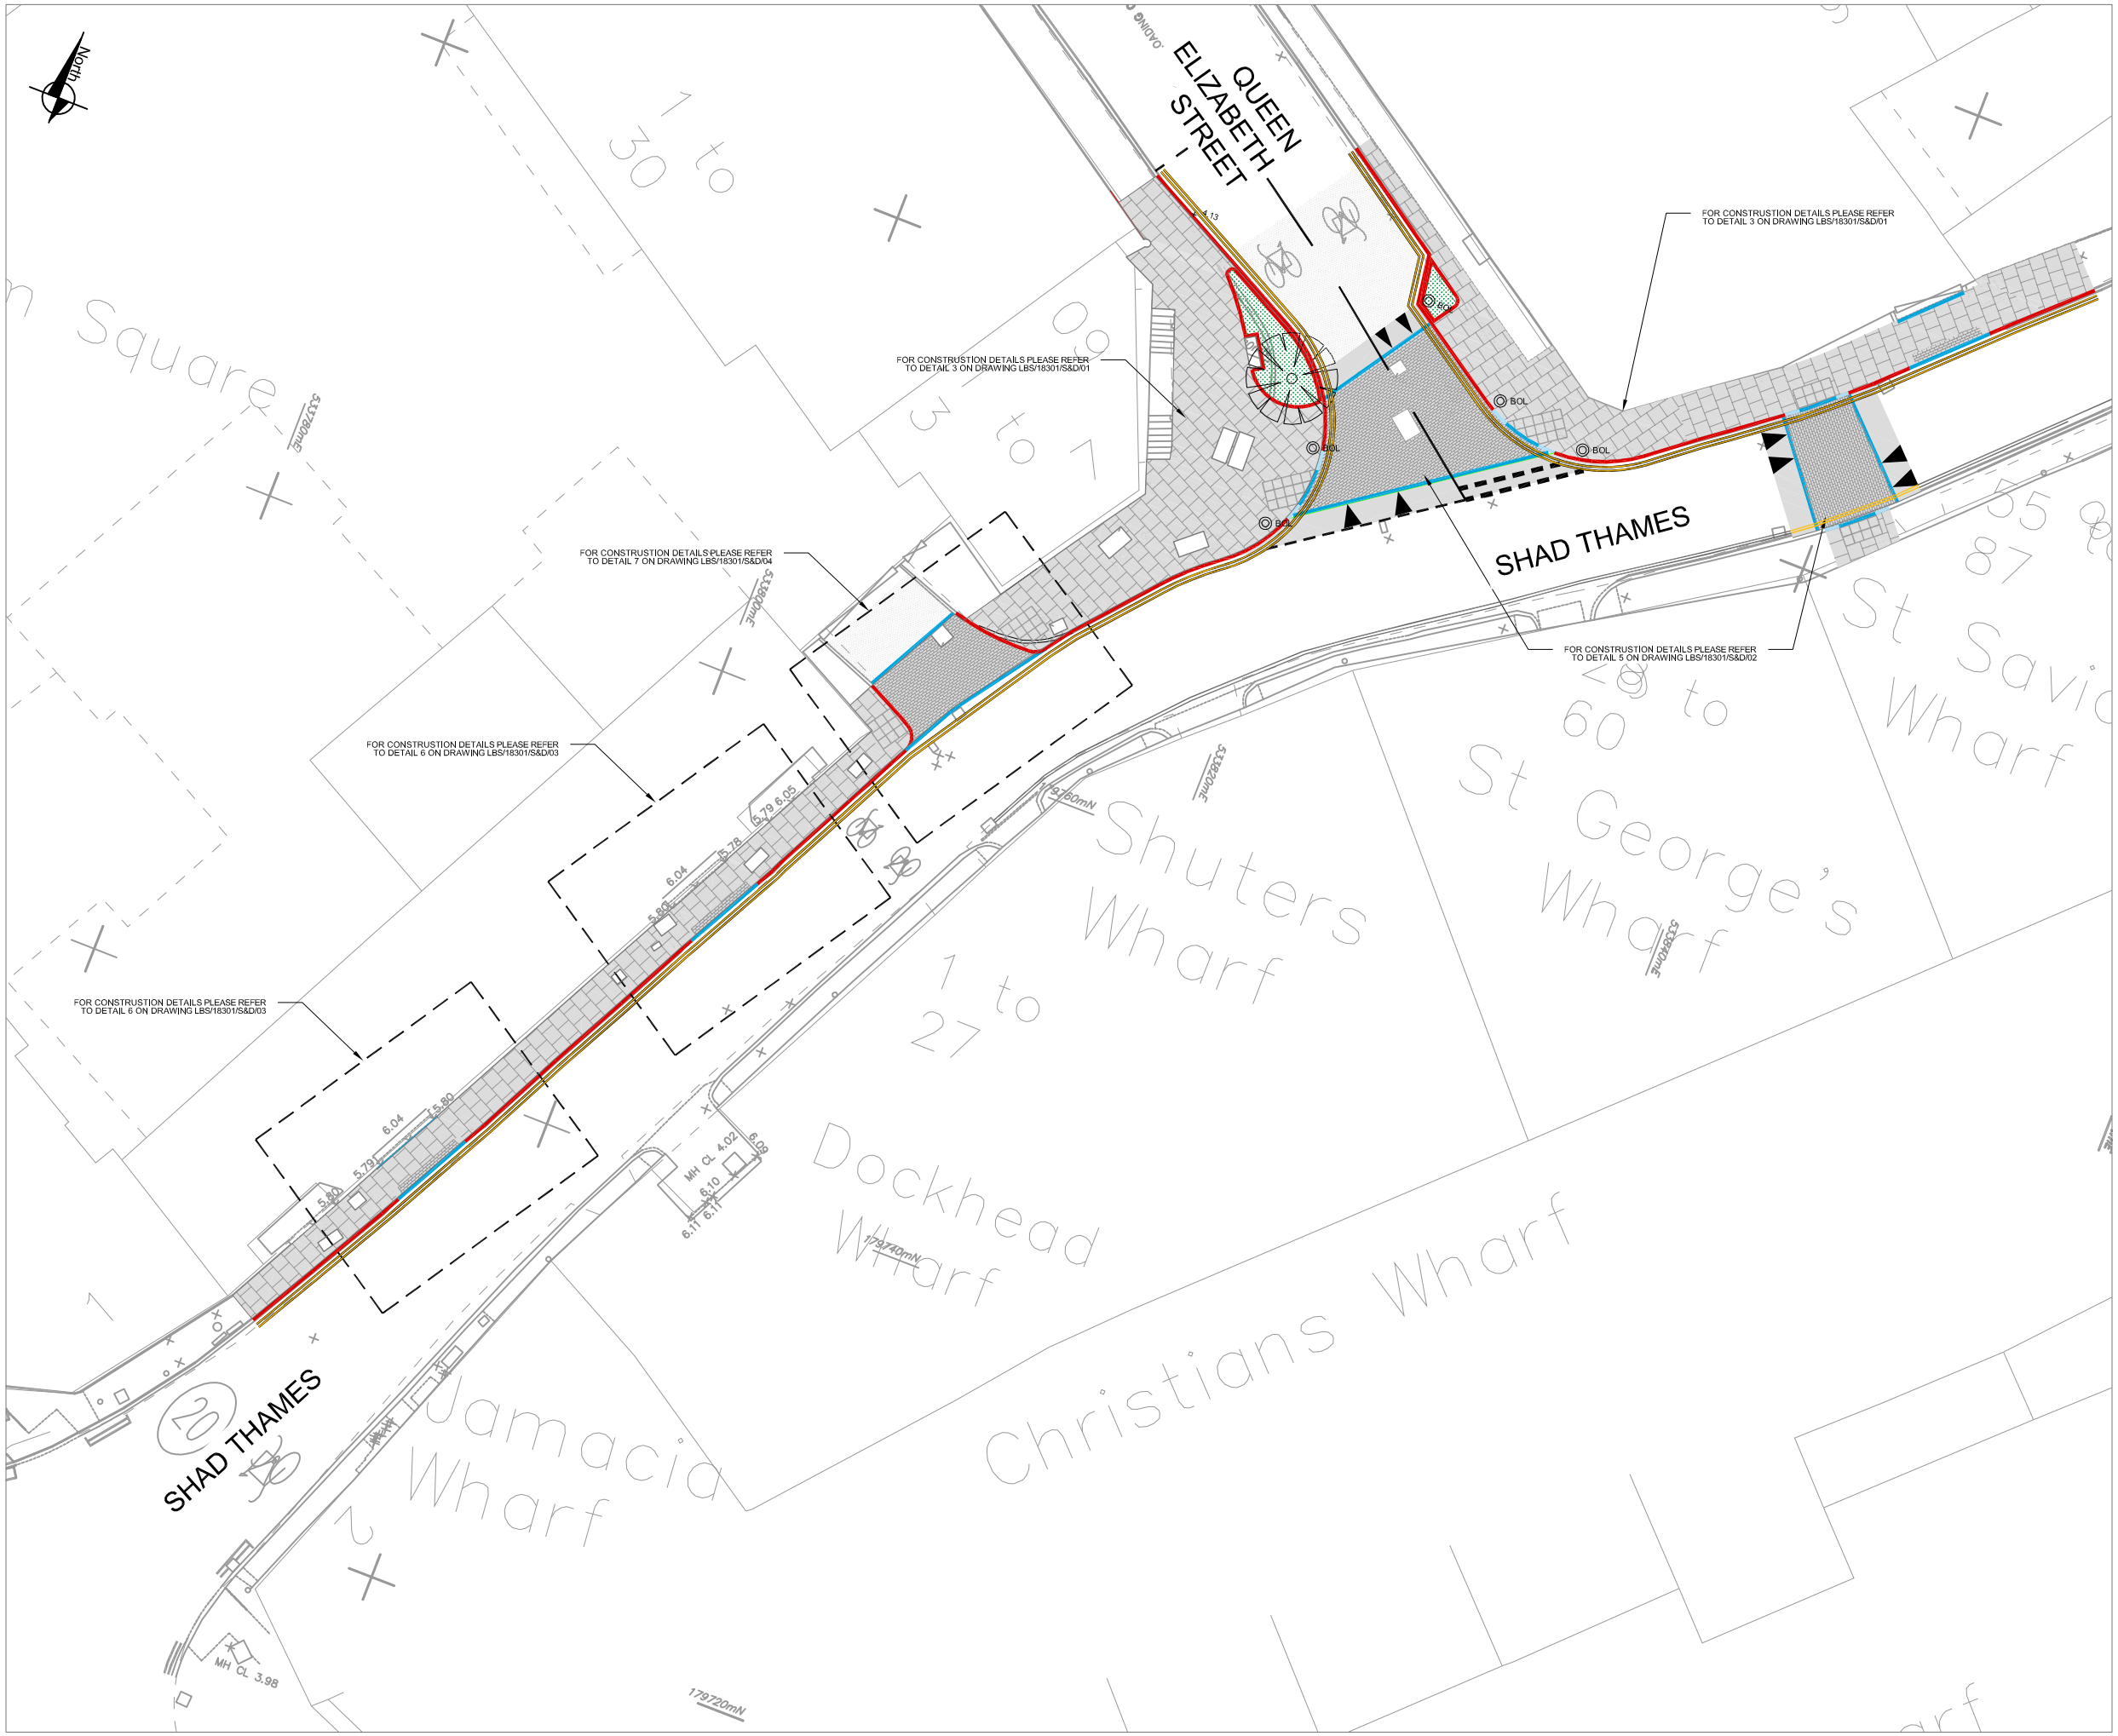

NOTES

- INSTALL NEW DROPPED KERB
- INSTALL NEW SPECIAL OR TRANSITION KERB AS SPECIFIED
- INSTALL NEW FULL HEIGHT KERB OR QUADRANT
- NEW TACTILE PAVING - REFER TO DETAIL 1 ON DRAWING LBS/18301/S&D/01
- NEW MODULAR BLOCK PAVING FOR VEHICLE OVERRUN LBS/18301/S&D/02
- RAMP TO RAISED CARRIAGEWAY
- BOL PROPOSED MANCHESTER BOLLARD WITH REFLECTIVE BANDS
- NEW ASPHALT SURFACING - REFER TO DETAIL 4 ON DRAWING LBS/18301/S&D/01
- NEW PLANTING - REFER TO DRAWING LBS/18301/SD/05
- NEW TREE TO BE PLANTED (SUBJECT TO BURIED SERVICES)
- FOOTWAY RESURFACING - REFER TO DRAWING LBS/18301/S&D/01

NOTES

1. ALL DIMENSIONS ARE IN METRES UNLESS OTHERWISE STATED. DO NOT SCALE FROM THIS DRAWING
2. ALL ITEMS SHOWN IN GREY ARE TO REMAIN UNLESS OTHERWISE STATED.
3. THE INFORMATION SHOWN ON THIS DRAWING IS BASED ON A TOPOGRAPHICAL SURVEY BY 'DAVID J WEBB SURVEYS'
4. THIS DRAWING IS TO BE READ IN CONJUNCTION WITH ALL OTHER DRAWINGS FOR JOB REF 18301 AS LISTED ON THE DRAWING ISSUE SHEET
5. THIS DRAWING IS TO BE READ IN CONJUNCTION WITH THE LB OF SOUTHWARK STREETSCAPE DESIGN GUIDANCE (SSDM) AND ALL RELEVANT CONTRACT CLAUSES.
6. TRAFFIC MANAGEMENT TO BE IN ACCORDANCE WITH CHAPTER 8 OF THE TRAFFIC SIGNS MANUAL AND SAFETY AT STREET WORK AND ROAD WORKS.
7. CONTRACTOR TO SCAN FOR SERVICES PRIOR TO EXCAVATION AND REFER TO UTILITY PLANS PROVIDED
8. CONTRACTOR TO MAINTAIN ACCESS TO ALL PROPERTIES AND BUSINESSES AT ALL TIMES AND AGREE ALTERNATIVE ACCESS ARRANGEMENTS WITH STAKEHOLDERS

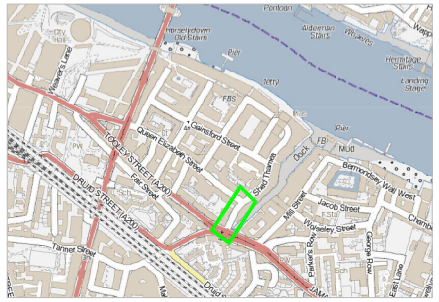

REV	DATE	REVISION DESCRIPTION / DETAILS	DRN BY	CHKD BY	APRVD BY

Southwark Council
southwark.gov.uk
160 TOOLEY STREET LONDON SE1P 5LX

PROJECT:
18301 - SHAD THAMES AREA IMPROVEMENTS

TITLE:
SERIES 900 & 1100
KERBS, FOORWAYS AND PAVED AREAS

STATUS: DETAILED DESIGN		DRAWN	SC
		DESIGNED	DN
SCALE: 1:250		CHECKED	RB
		APPROVED	RB
DRAWING NO: LBS/18301/900-1100/01		REV: -	
DATE DRAWN: 12 SEPT 2018	DATE ISSUED: FEB 2019		

BASED UPON THE ORDNANCE SURVEY MAPPING © CROWN COPYRIGHT 2018 LICENCE NO. 0100019252

S:\TRANSPORT PROJECTS\SCHEME DESIGN & CONSTRUCTION TEAM\DESIGN\TASKS\LIVE\072 SHAD THAMES STREET\DETAIL DESIGN REV C.DWG